N

TENTATIVE FLOOR PLAN

Not to Scale
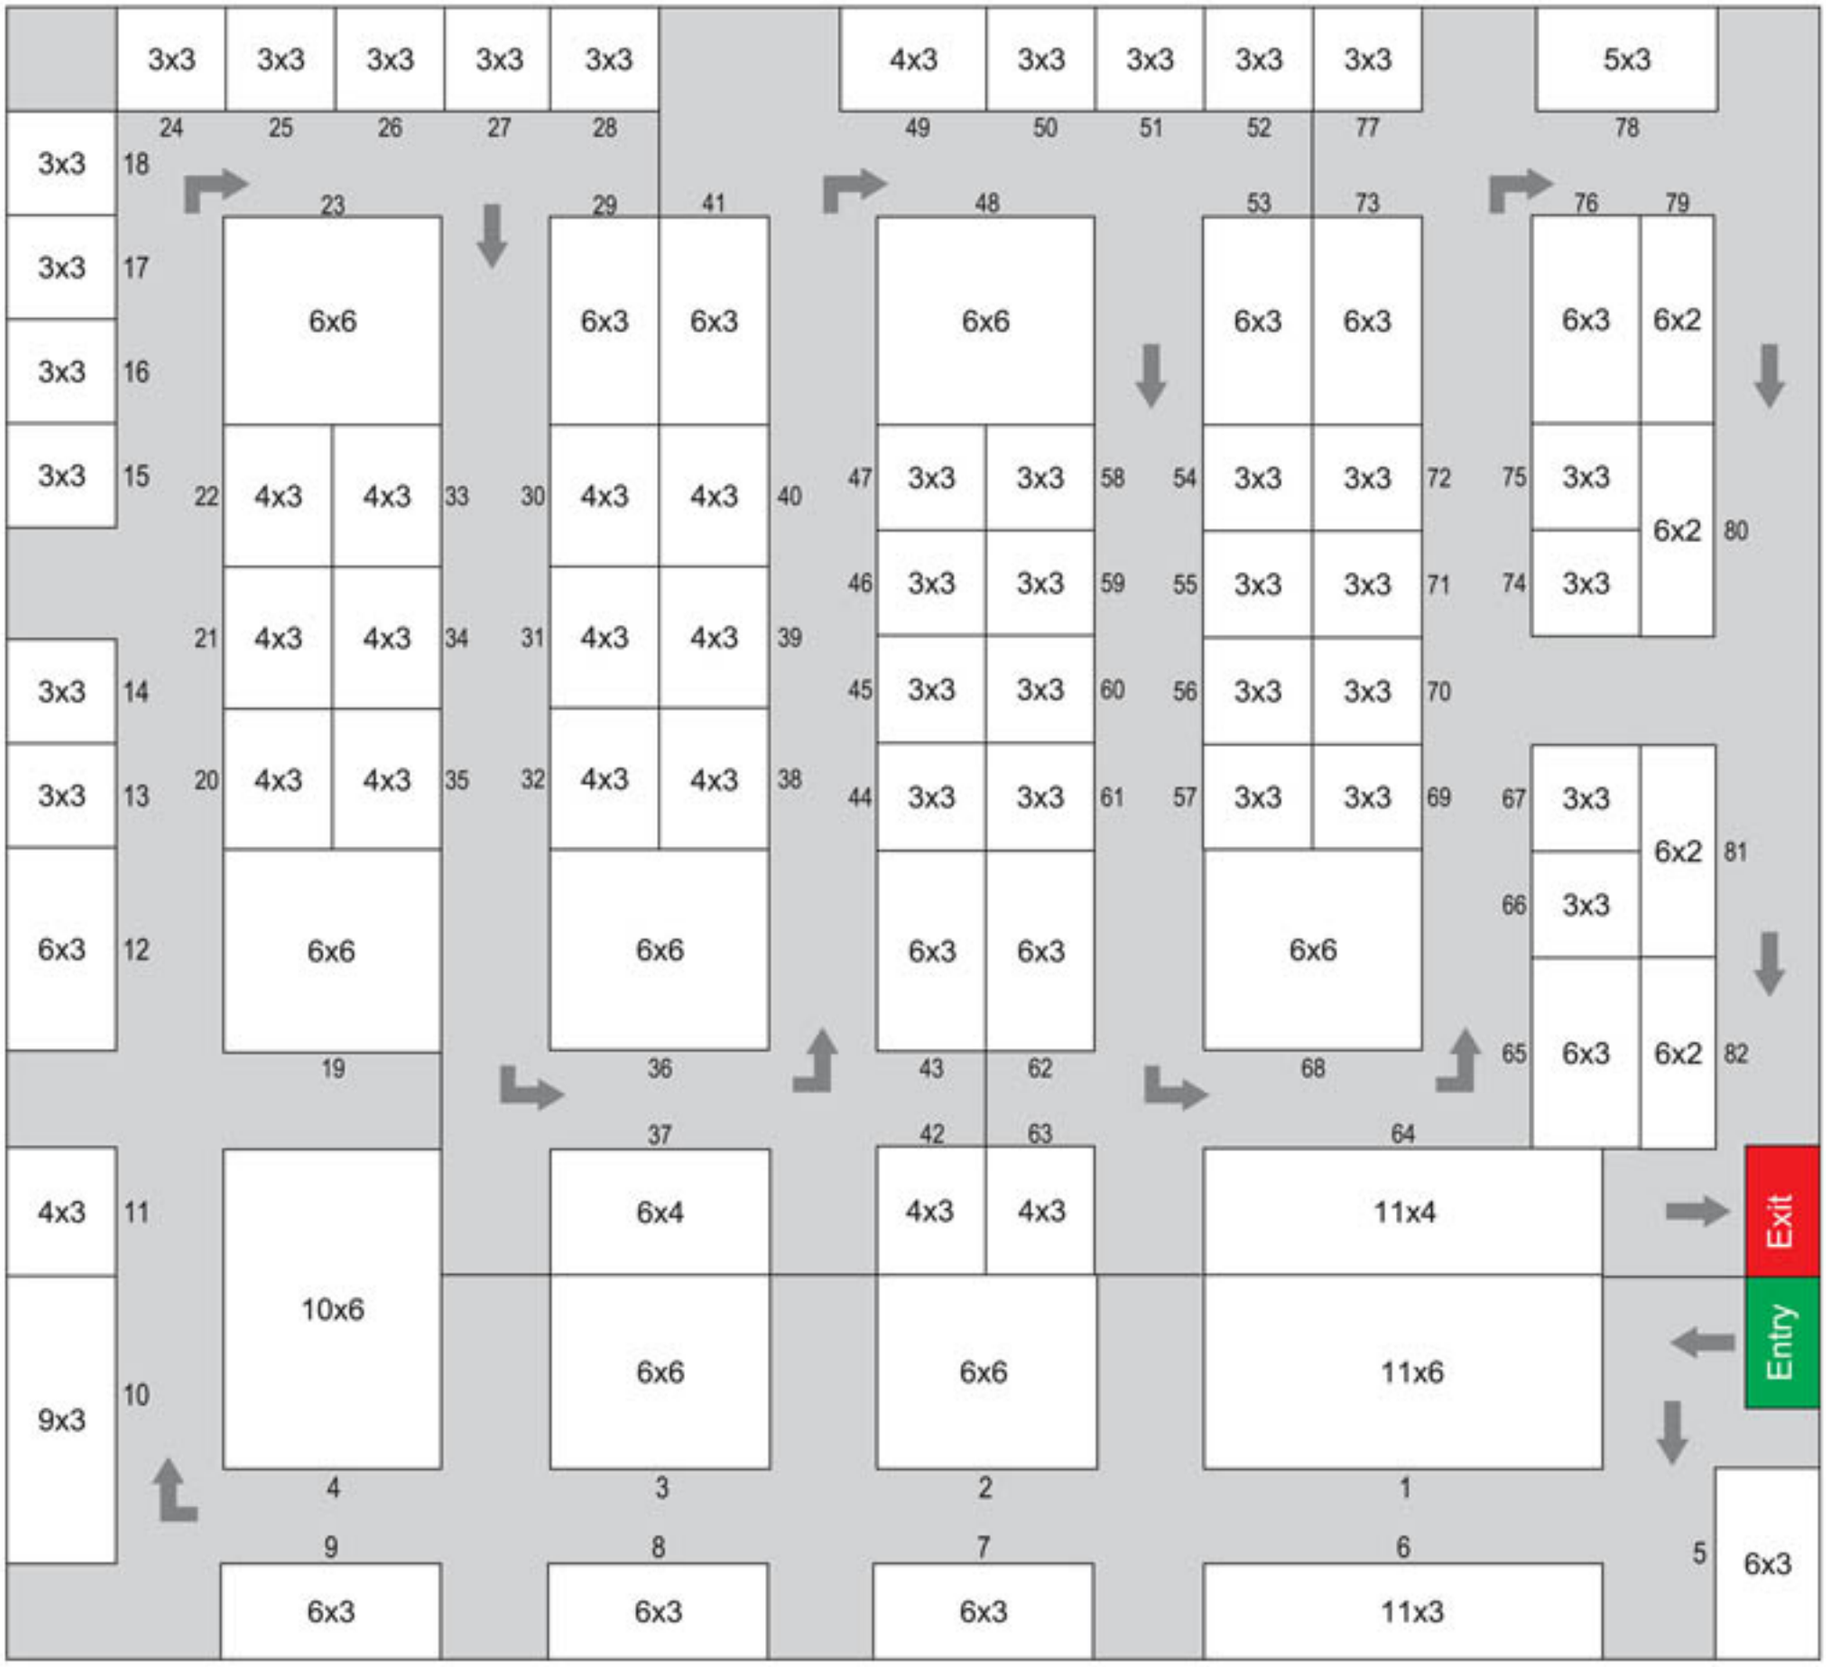
Hall - A - Airconditioned, Stall Layout - CODISSIA Trade Fair Complex, Coimbatore